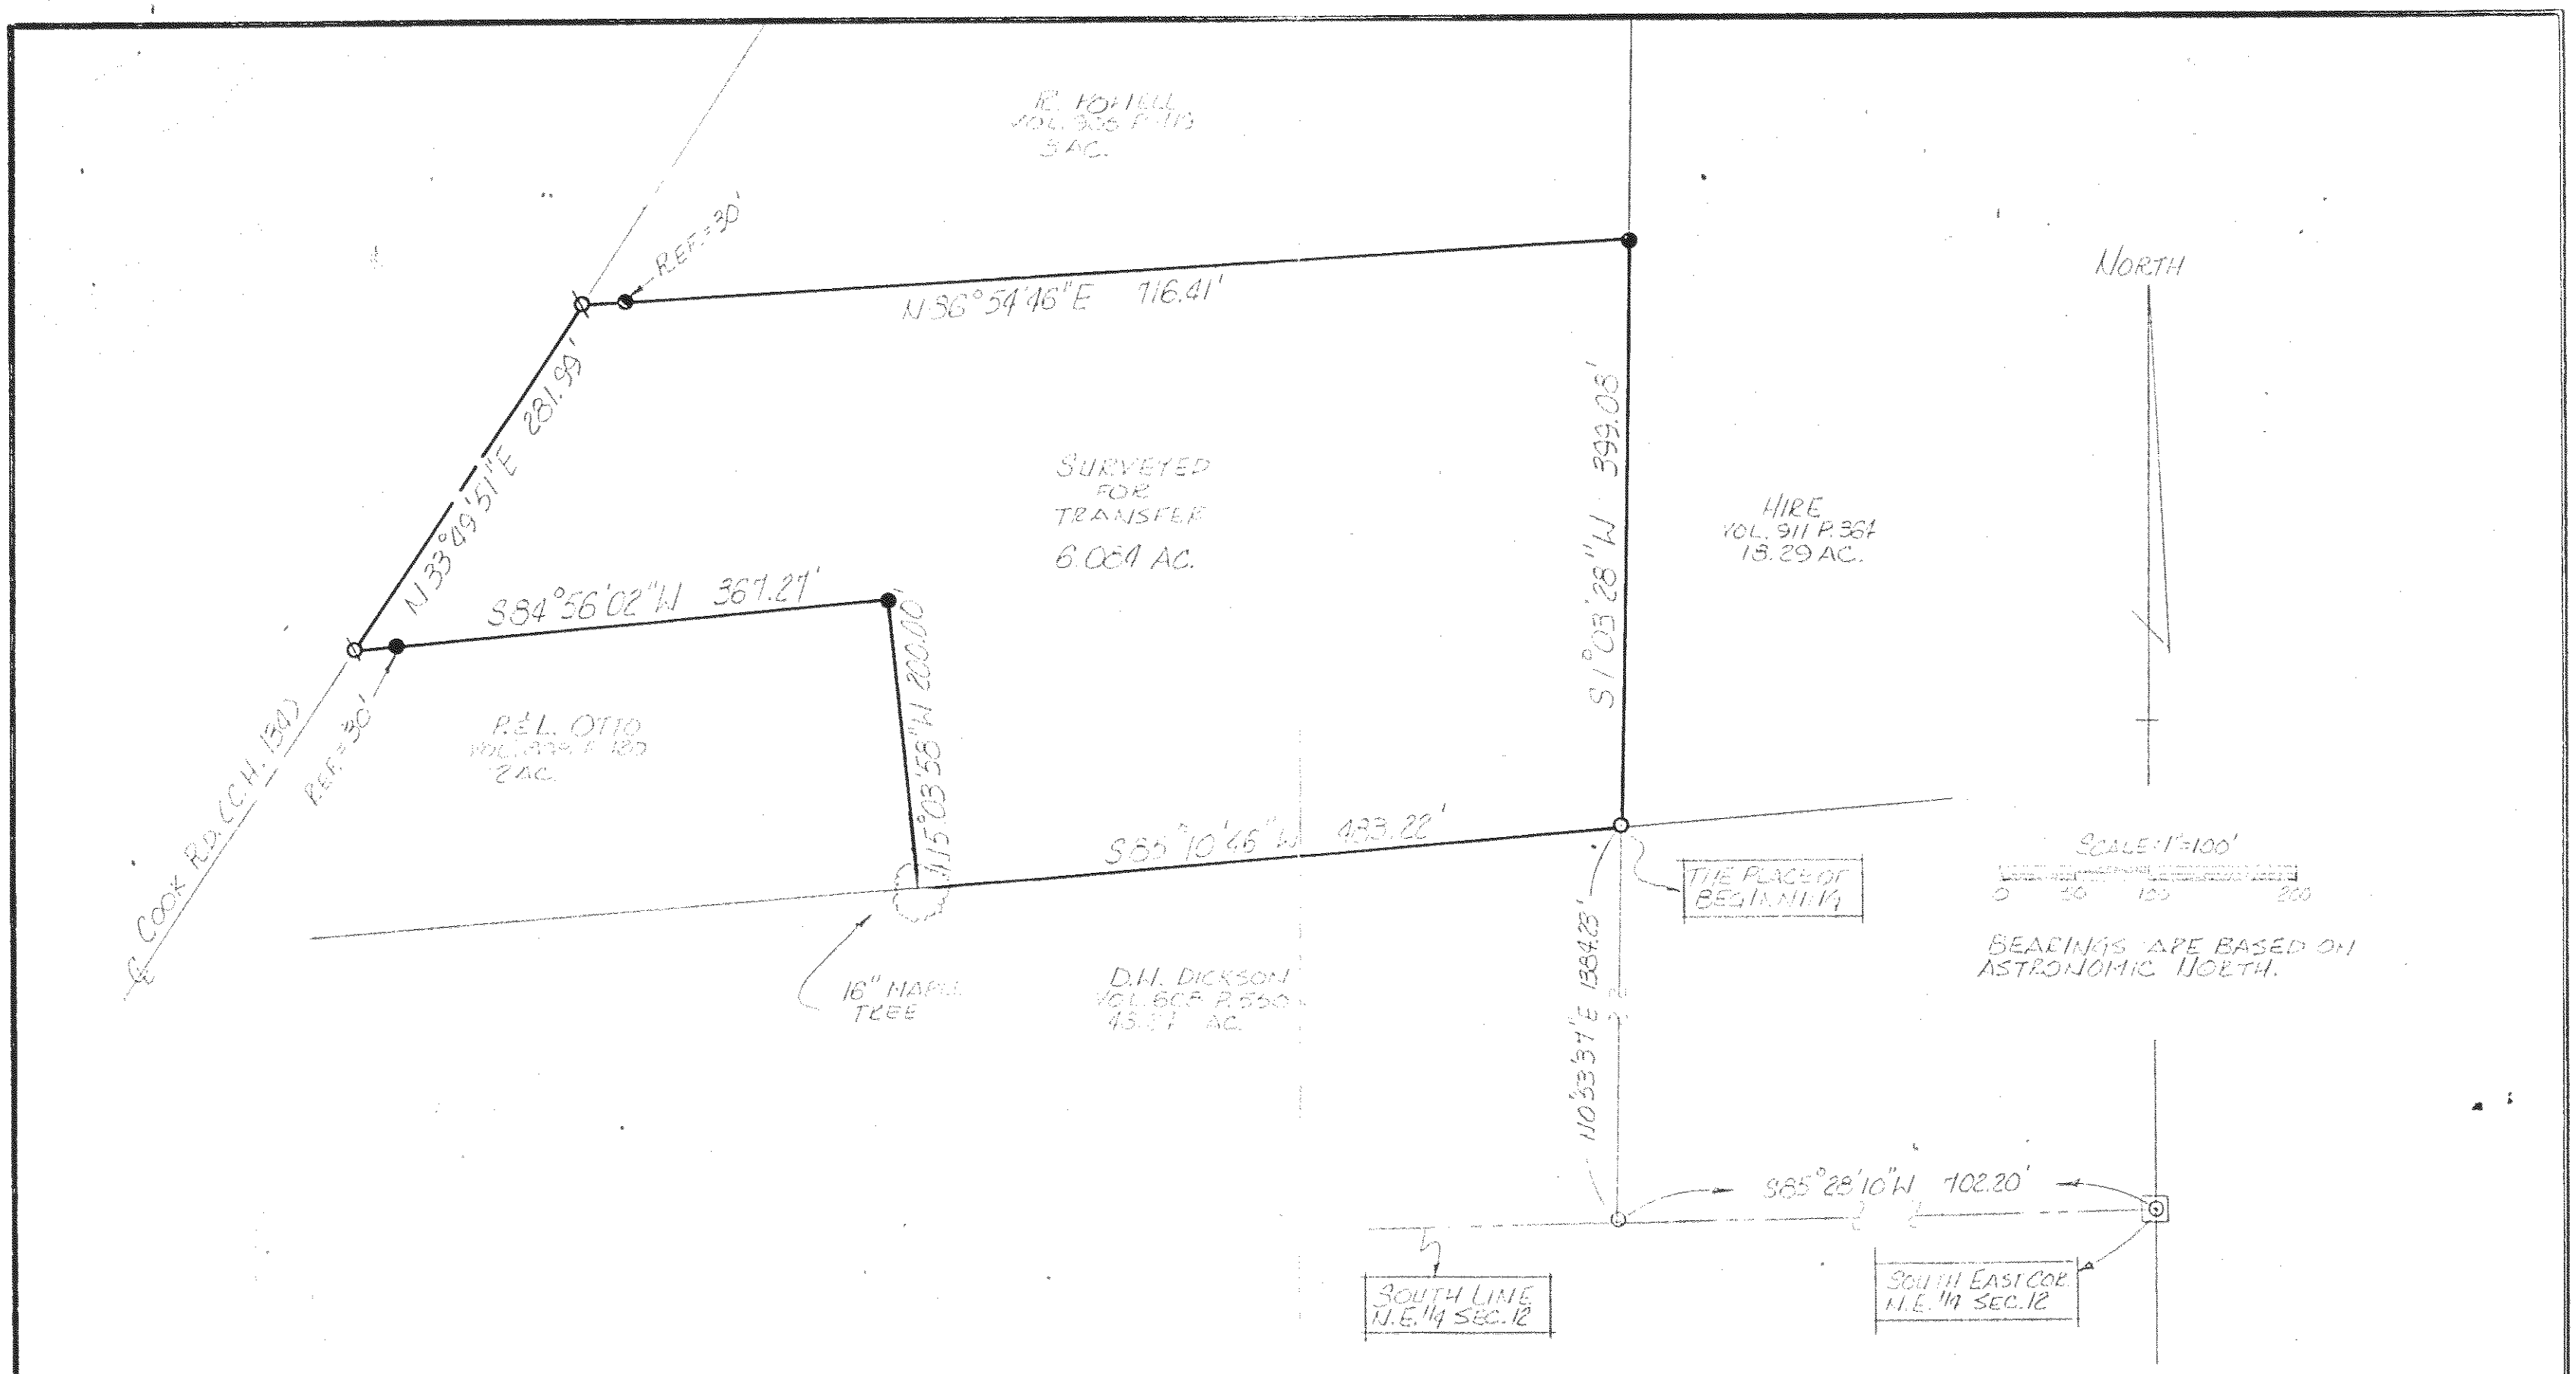

○ IRON PIN FOUND
⊘ PK SPIKE SET
● 5/8 Ø REINFORCING RODS WITH I.D. CAPS "SEILER #8869" SET.

Douglas Seiler 7/9/90

SURVEY BY: DOUGLAS C. SEILER
REG. SURVEYOR #8869
52 1/2 NORTH MAIN ST.
MANSFIELD, OHIO
(419) 525-3644

APPROVED
TAX MAP OFFICE
E.A.N. INITIAL
6/29/90 DATE

SURVEY PLAT FOR PROPERTY TRANSFER
BOB SPARKS
PT. N.E. 1/4 SECTION 12, T-2[illegible], R-1[illegible] TROY TOWNSHIP RICHLAND COUNTY, OHIO
DATE: JUNE, 29, 1990 SCALE: 1"=100'
DRWG. Nº 902386 DRWN. BY: JAA